for the work of Providing and laying 100mm dia DI pipeline in place of 75mm dia existing damaged CI/DI water line at Abshot Layout coming under LLR S/stn of AEE SW-1 Sub Dvn.

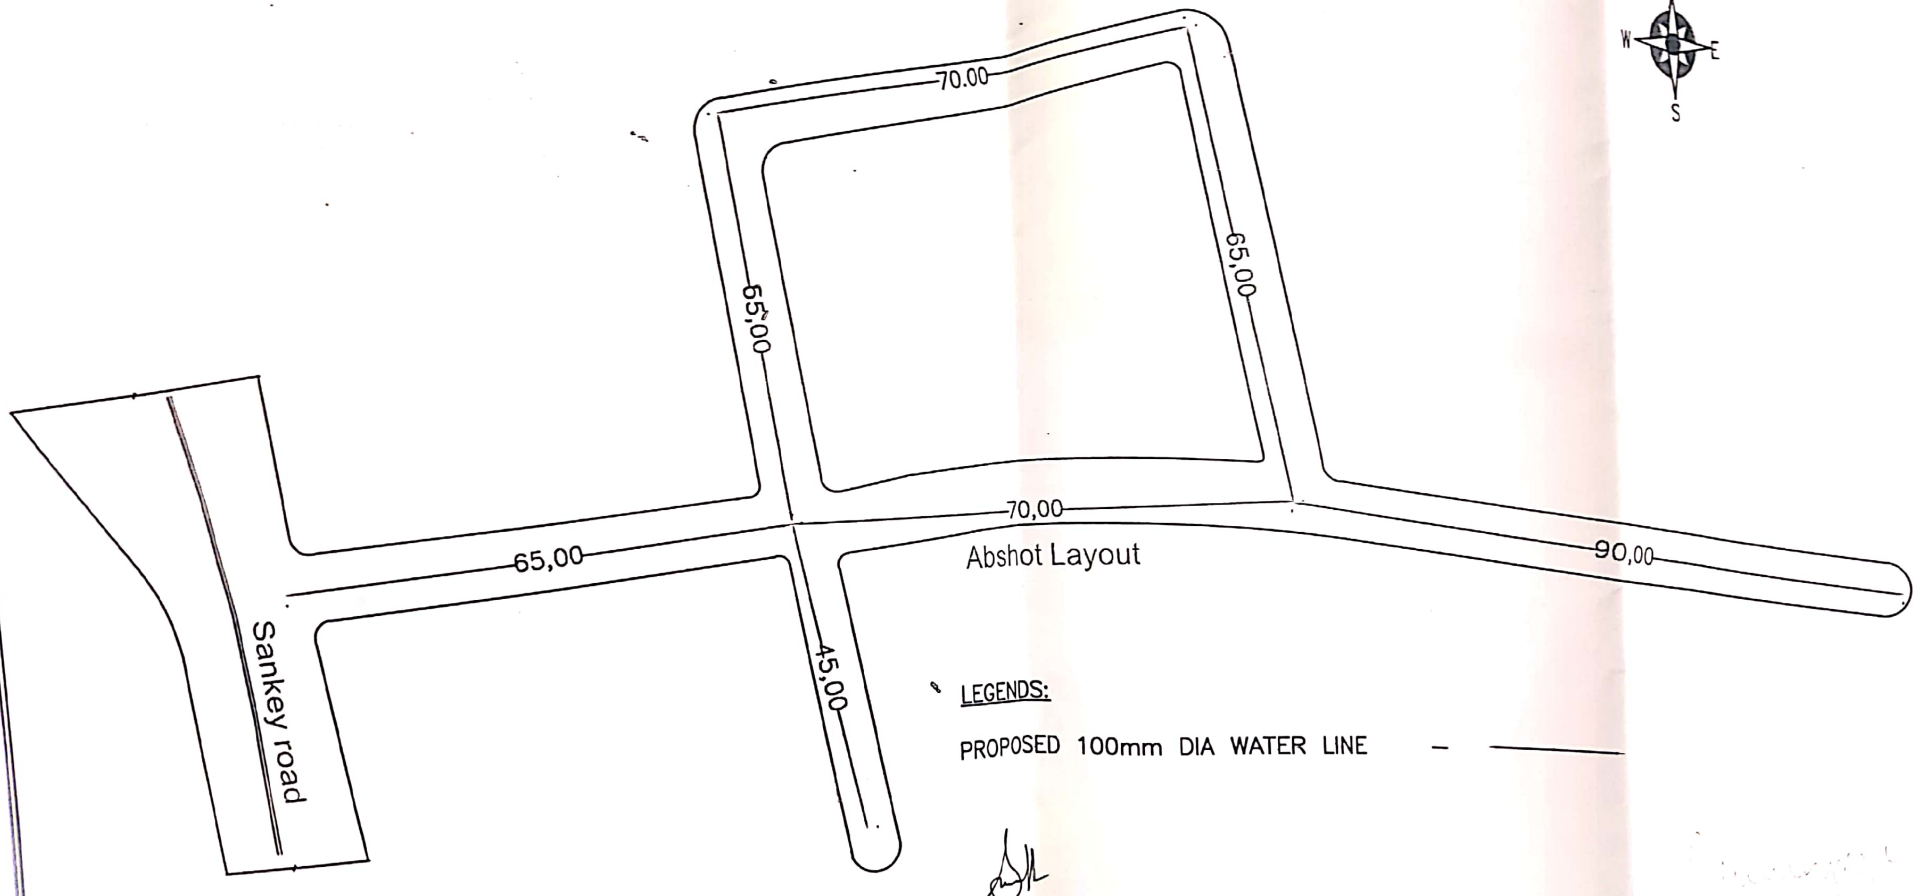

JE LLR S/Stn

AEE SW-1

Scanned with OKEN Scanner

Google Maps work of Providing and laying 100mm dia DI pipeline in place of 75mm dia existing damaged CI/DI water line at Abshot Layout coming under LLR S/stn of AEE SW-1 Sub Dvn.

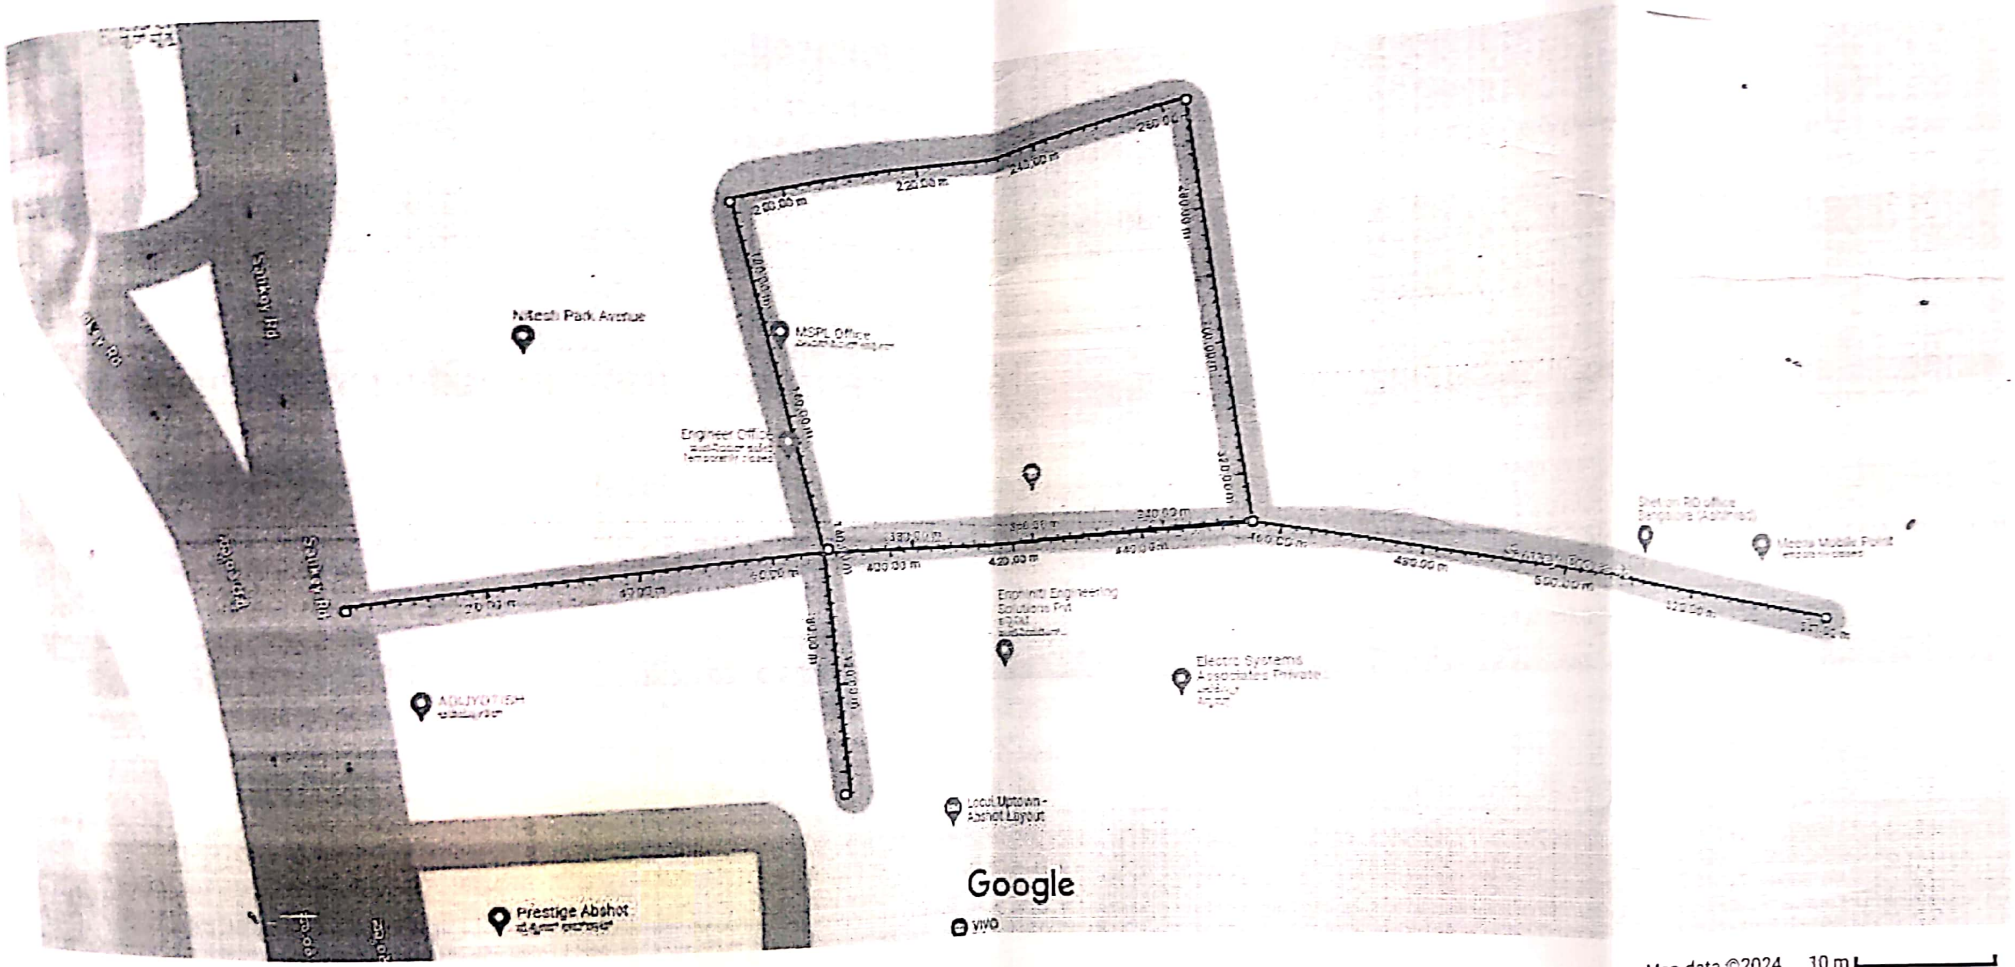

Measure distance
Total distance: 541.02 m (1,775.00 ft)

JE-LLR

Scanned with OKEN Scanner